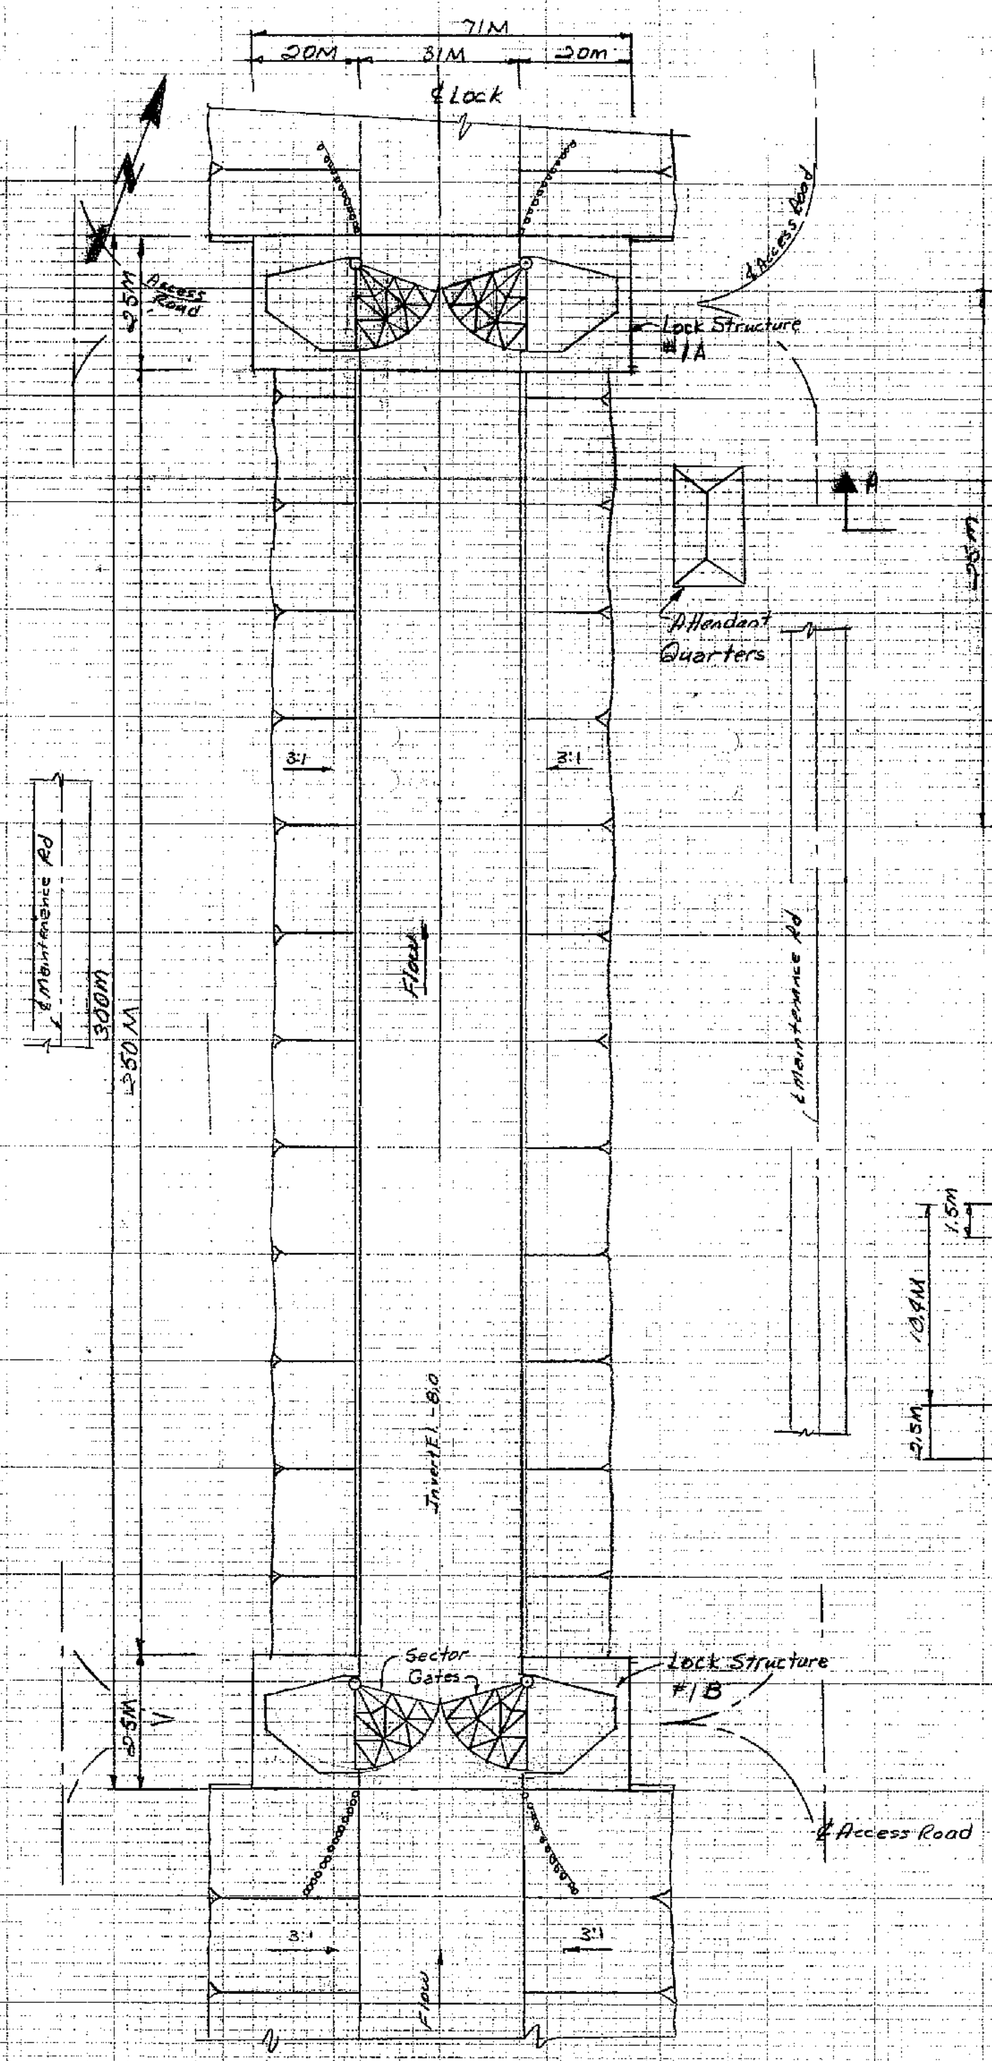

PLAN
LOCK #1

0 10M 20M

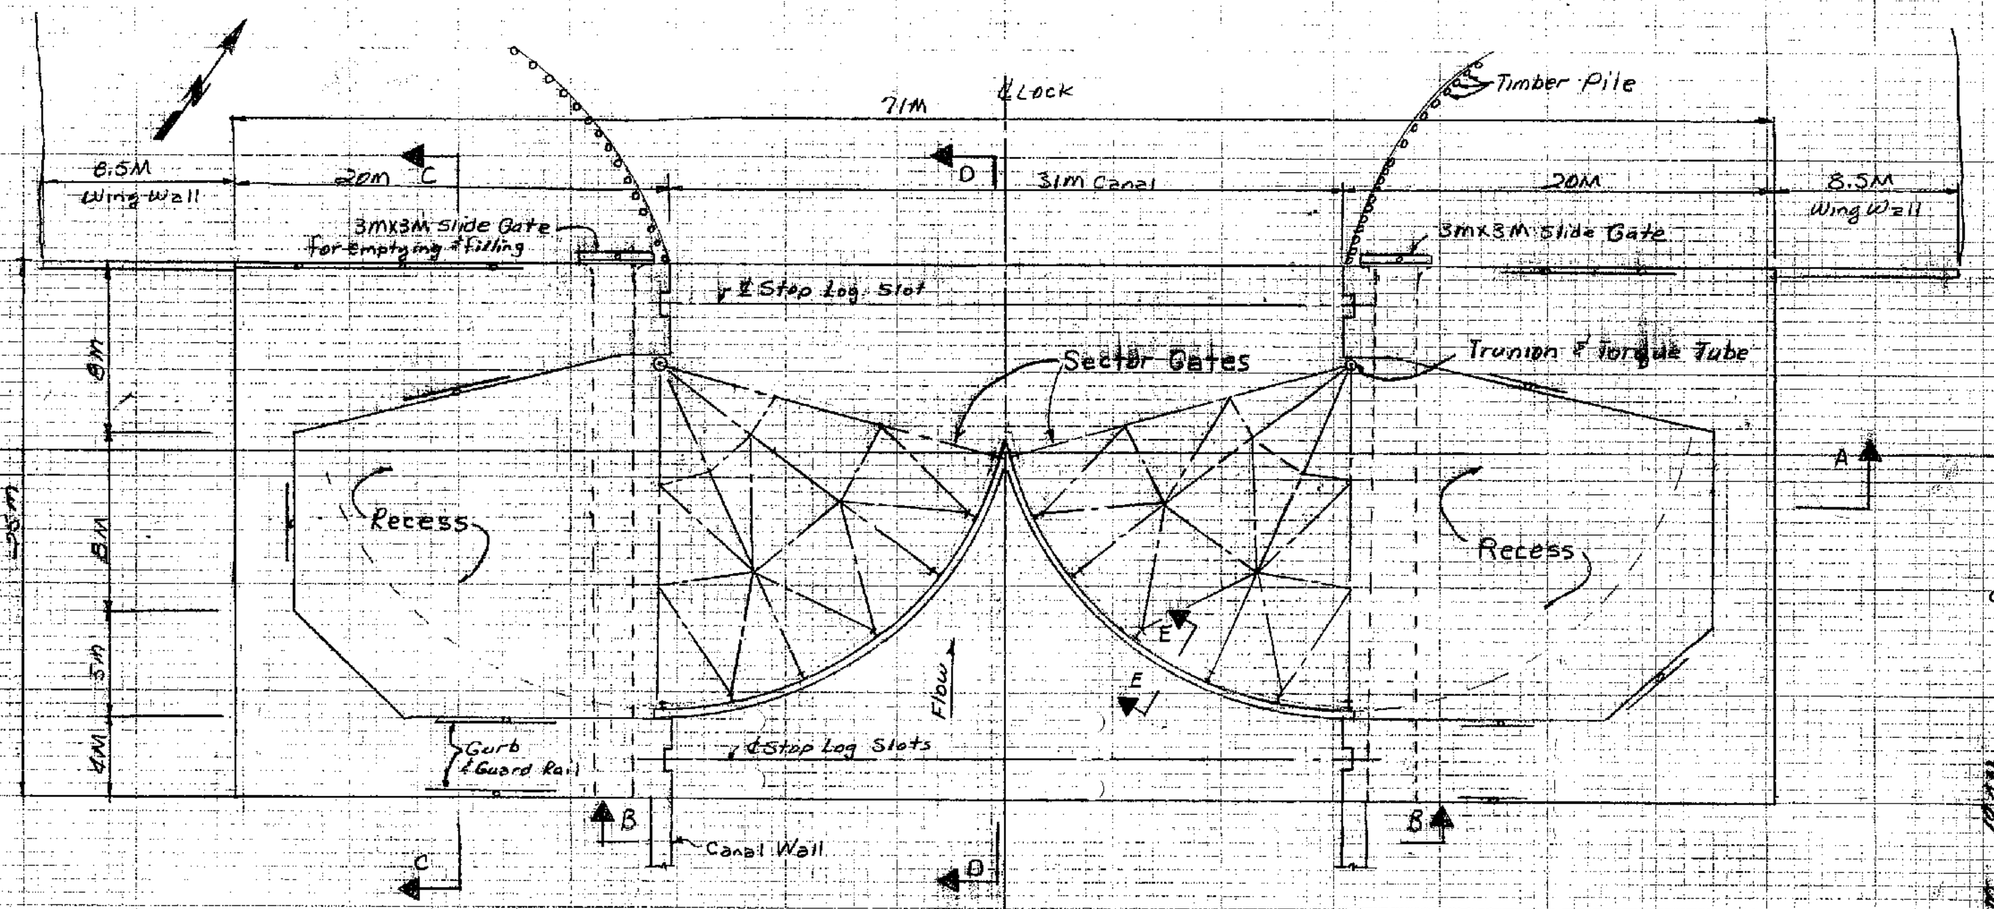

PLAN (Lock Structure #1A As Shown)
(Lock Structure #1B Samilar)

0 2.5M 5M

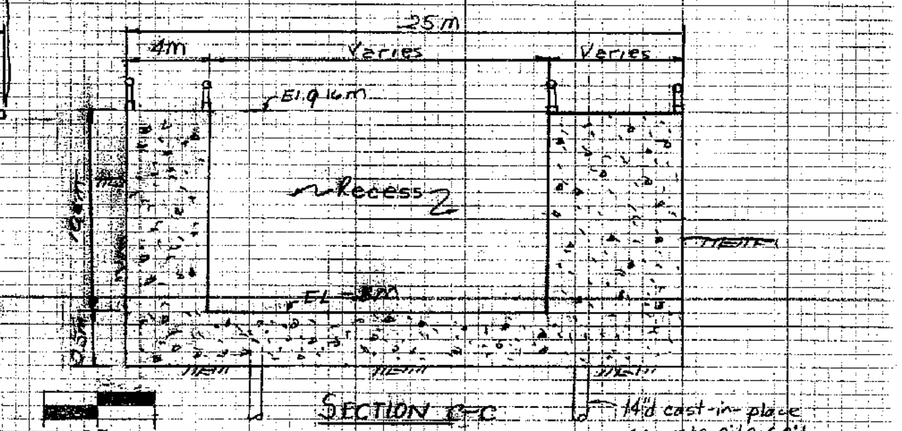

SECTION C-C

0 2.5M 5M

14'd cast-in-place concrete pile, 60' long

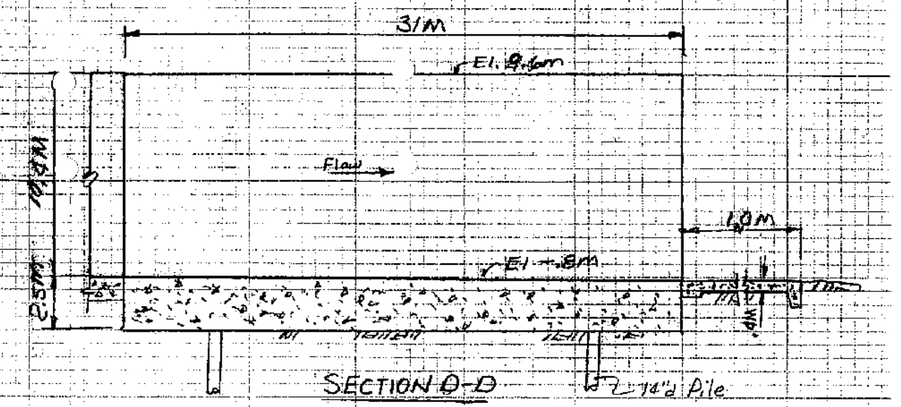

SECTION D-D

0 2.5M 5M

14'd Pile

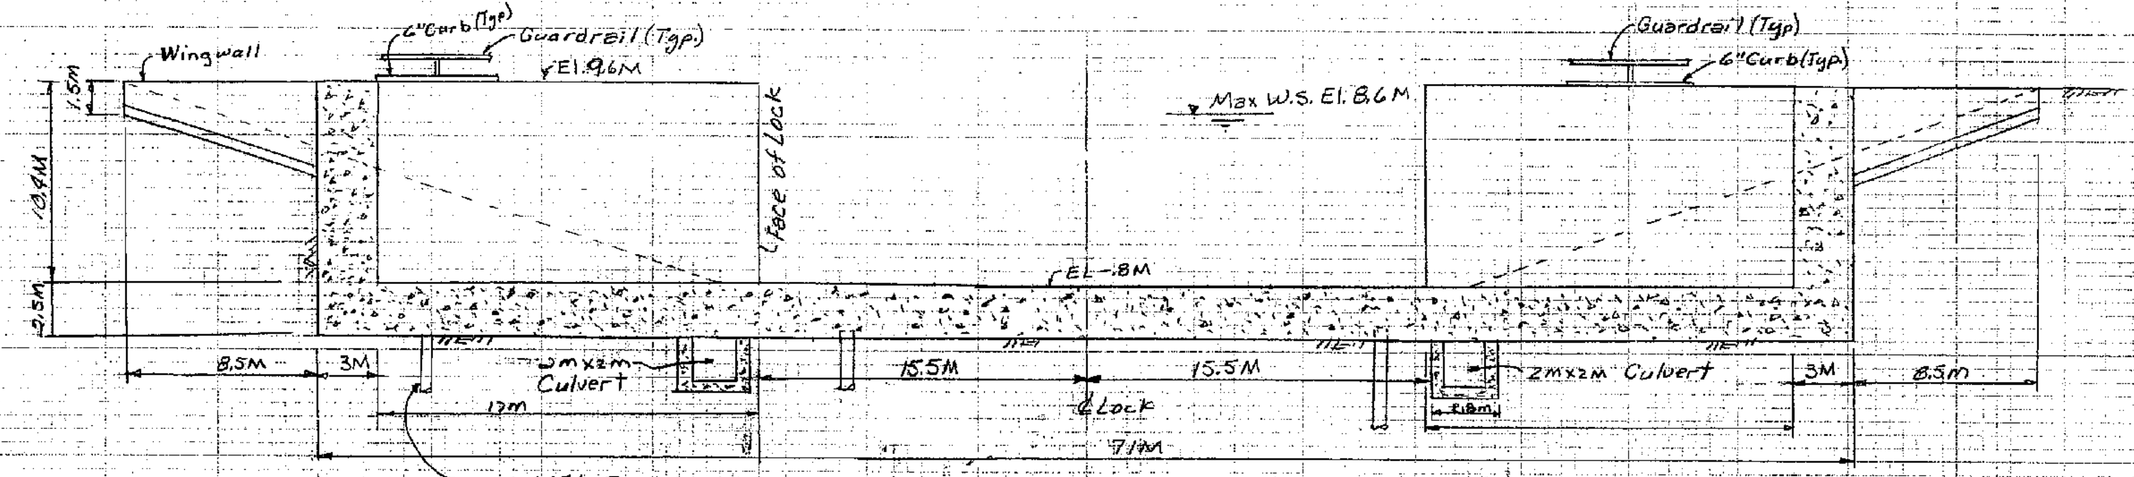

SECTION A-A

0 2.5M 5M

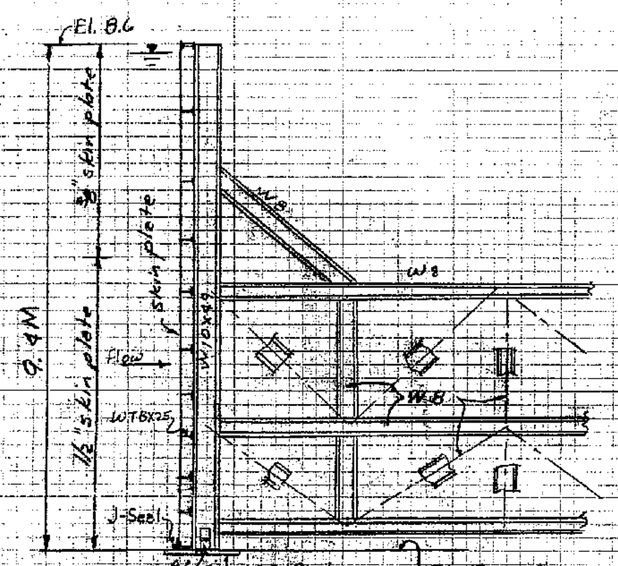

SECTION E-E

0 1M 2M

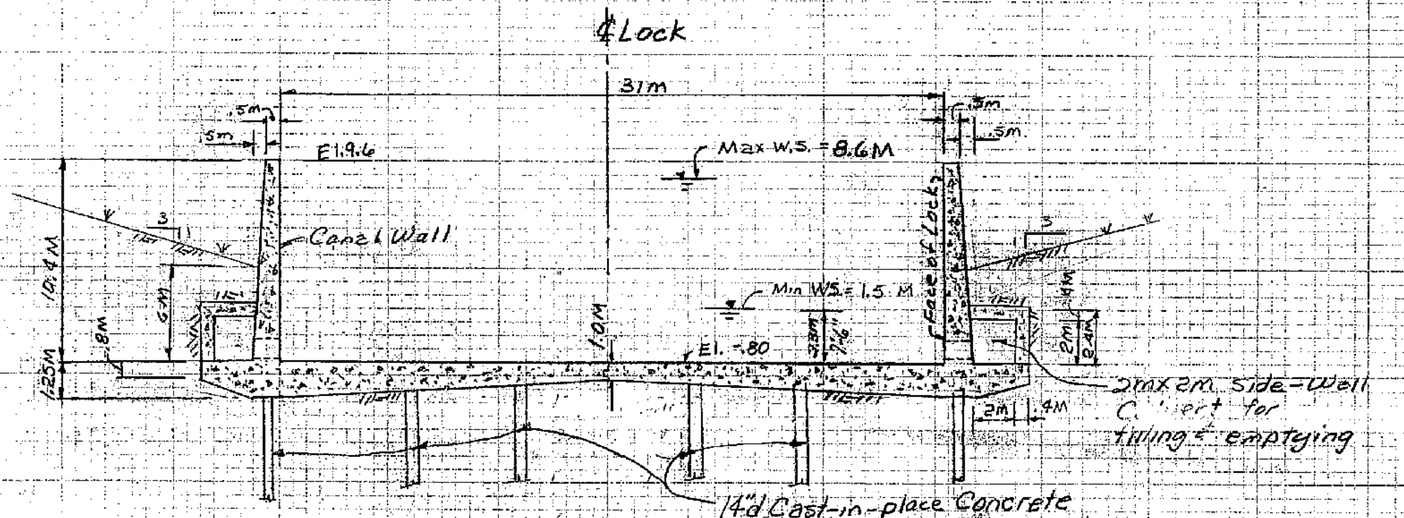

SECTION B-B

0 2.5M 5M

031-031-4371
P6-4371-900-061-000

CANAL DEL DIQUE
Lock & Salt Water Barrier
LOCK #1
PLAN & SECTIONS

6-18-96 Sketch C-8